flue taken up through
rotective compartment

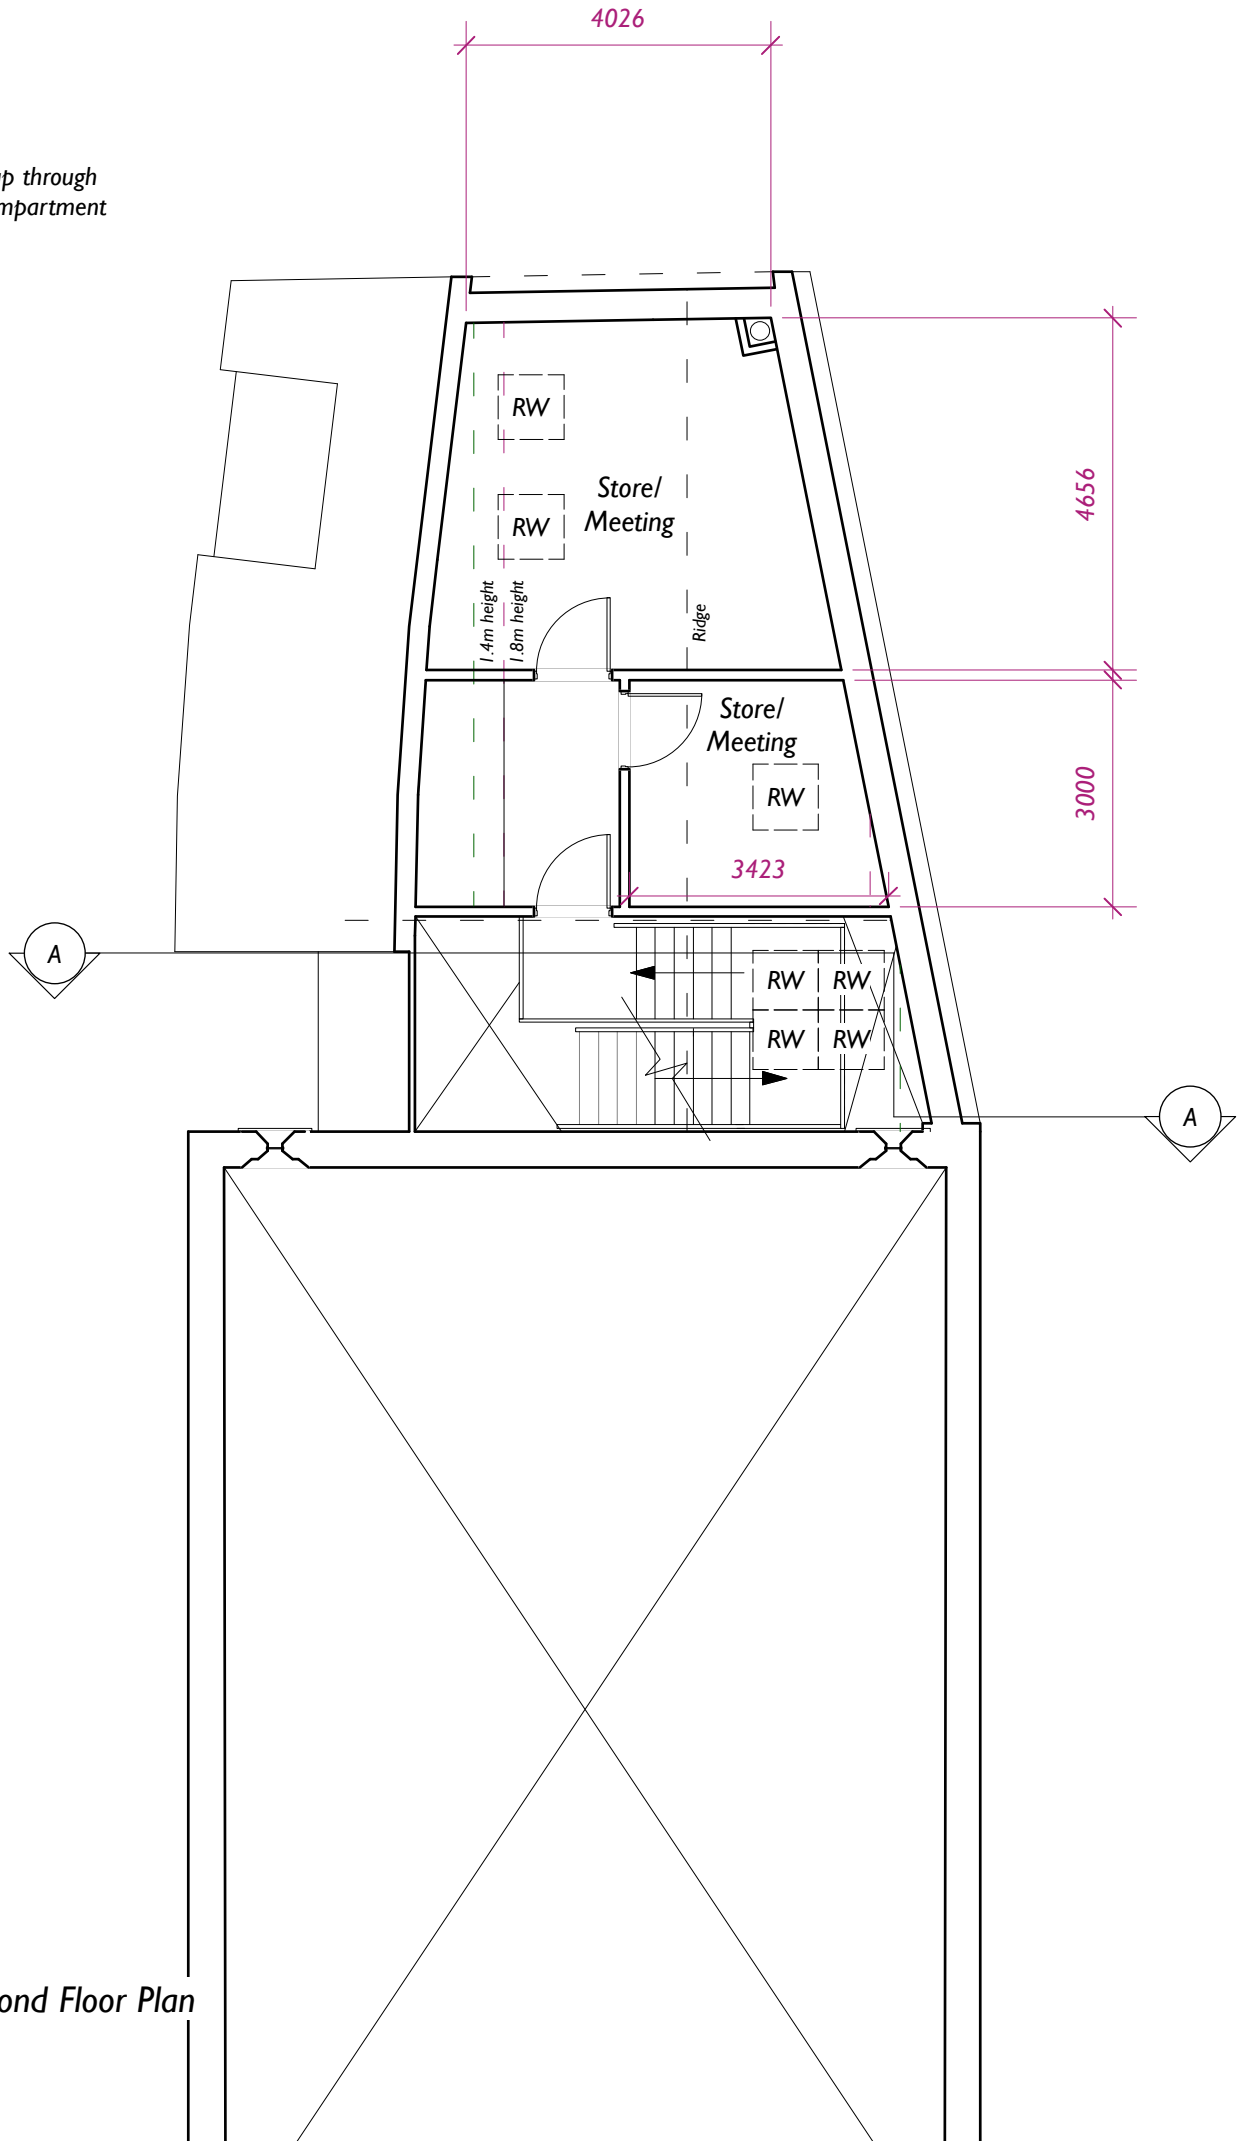

Second Floor Plan